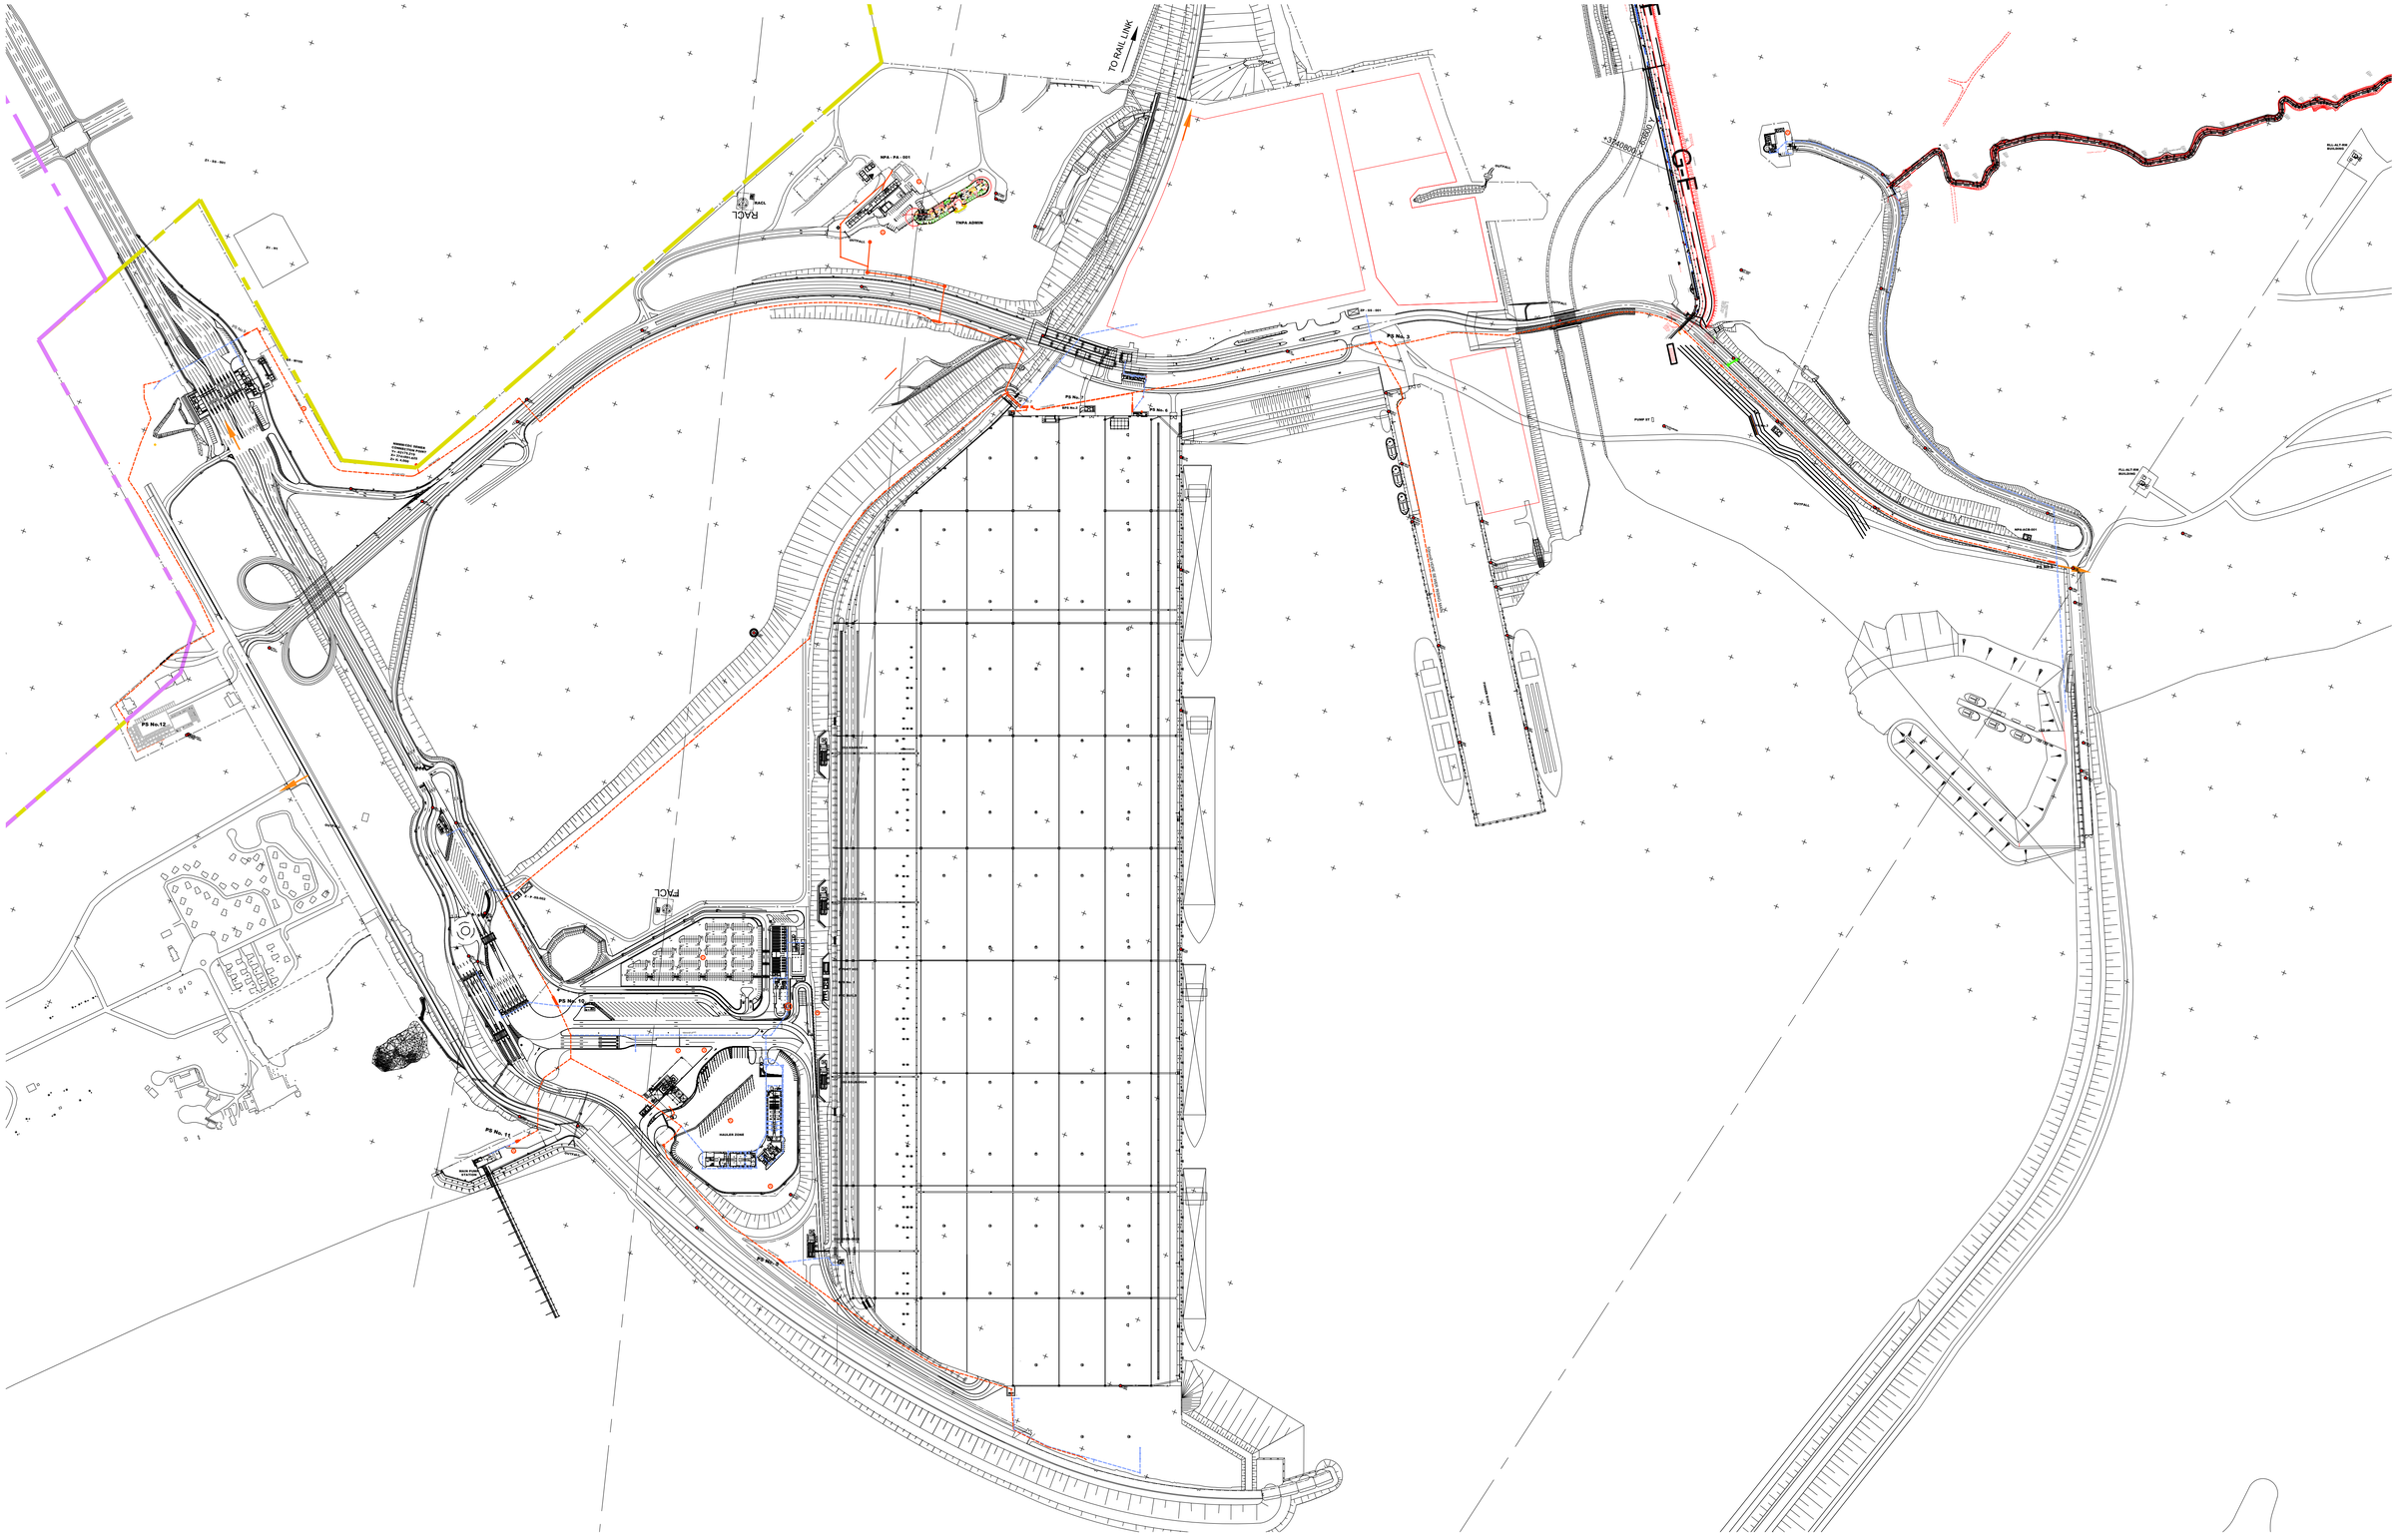
TO RAIL LINE
RAIL
MPA - PA - 001
TMPA ADMIN
PS No. 12
PS No. 11
PS No. 10
PS No. 9
PS No. 8
PS No. 7
PS No. 6
PS No. 5
PS No. 4
PS No. 3
PS No. 2
PS No. 1
PAVED
HAULER ZONE
MAIN GATE
MAIN GATE
PAVED
PAVED
PAVED